SIGNAGE CALCS

WEST	32.5 SF
WEST 2	10.6 SF
TOTAL	43.1 SF

LEGEND

- EXISTING BRICK
- M-2, CORRUGATED METAL PANEL DARK BRONZE
- M-4 / PEX-9 SILVER BRUSHED ALUM.
- E-2, EIFS RED
- B-1 NEW BRICK BELDEN - BELGREST 560
- EVO DOWNLIGHT & ACCENT BAND SILVER BRUSHED ALUM
- NP-4 NICHIHA PANEL PLYMOUTH BRICK - CRIMSON
- M-1 / PEX-1 DARK BRONZE

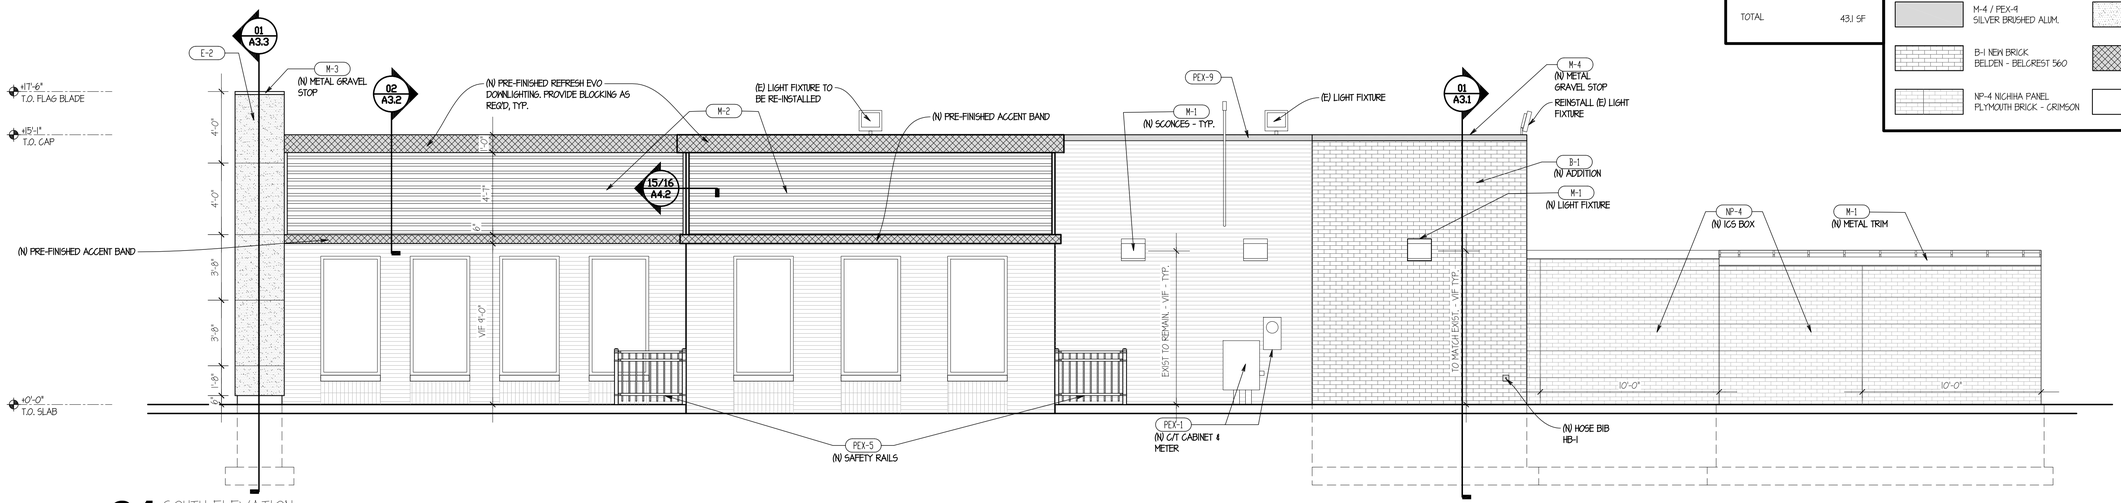

01 SOUTH ELEVATION
SCALE: 1/4" = 1'-0"

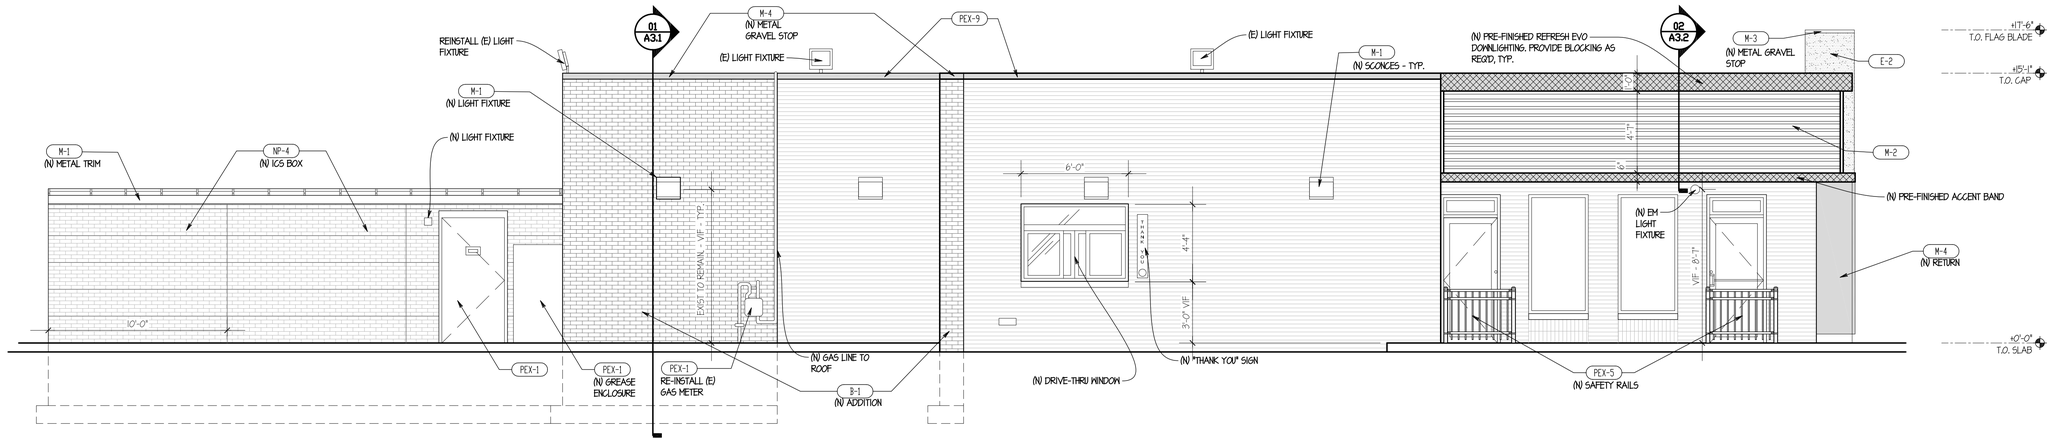

02 NORTH ELEVATION
SCALE: 1/4" = 1'-0"

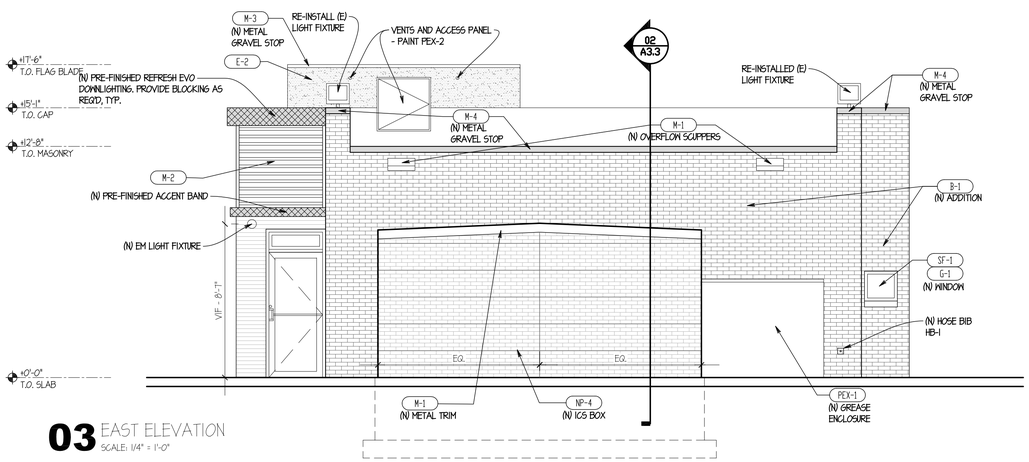

03 EAST ELEVATION
SCALE: 1/4" = 1'-0"

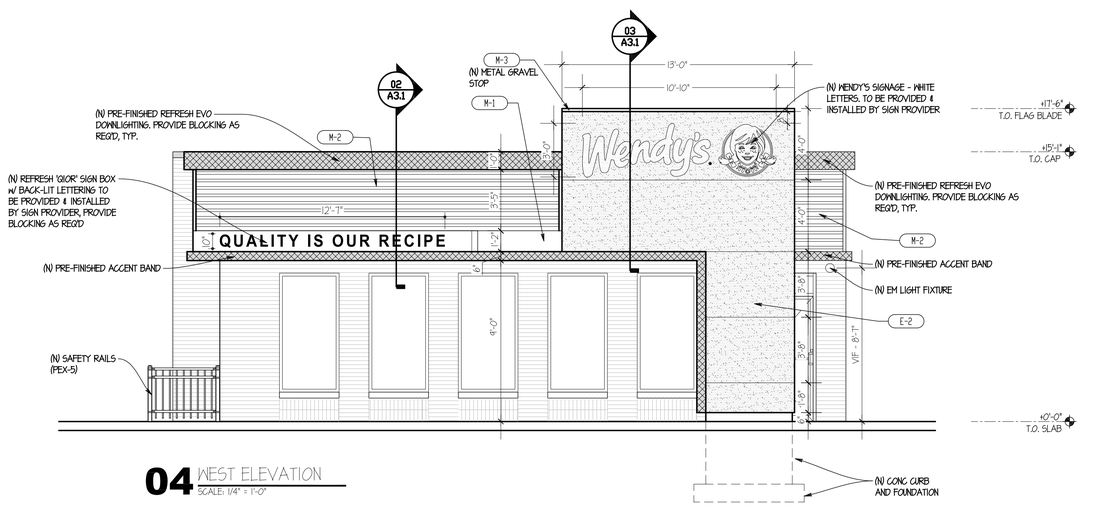

04 WEST ELEVATION
SCALE: 1/4" = 1'-0"

SITE NUMBER:	00888
BASE MODEL:	3058
ASSET TYPE:	FRANCHISE
CLASSIFICATION:	GUT & REBUILD
OWNER:	KELEMEN & ASSOC
BASE VERSION:	2018 JAN
UPGRADE CLASSIFICATION:	STANDARD BASE
PROJECT YEAR:	2018
FURNITURE PACKAGE:	2018
DESIGN BULLETINS:	

Wallin • Gomez Architects, Ltd.

711 South Dearborn Street
Suite 606
Chicago, IL 60605

Tel: 312-427-4702
Fax: 312-427-6811
e-mail: admin@wgaltd.com

STORE #00888
66650 VAN DYKE
ROMEO, MI 48095

REV.	DATE	DESCRIPTION
	04-30-18	PRELIMINARY REVIEW
	05-17-18	REISSUE PRELIMINARY
	08-15-18	ISSUED FOR PERMIT

PLOT DATE	2/4/2019
PROJECT NUMBER	18039
DRAWN BY	AG / JSA
CHECKED BY	DJW

NOTICE: THIS DOCUMENT CONTAINS PROPRIETARY INFORMATION. IT SHALL NOT BE USED OR REPRODUCED OR ITS CONTENTS DISCLOSED , IN WHOLE OR IN PART WITHOUT THE PRIOR WRITTEN CONSENT OF WALLIN / GOMEZ ARCHITECTS, LTD.

THESE DRAWINGS HAVE BEEN PREPARED AT AND / OR UNDER MY SUPERVISION AND TO THE BEST OF MY KNOWLEDGE AND BELIEF CONFORM AND COMPLY WITH THE REQUIREMENTS OF THE DEPARTMENT OF BUILDING AND CODES HAVING JURISDICTION.

STATE OF MICHIGAN
#1301043712
REGISTERED ARCHITECT
DONALD J. WALLIN
EXPIRATION DATE: 10/31/2019

SEAL

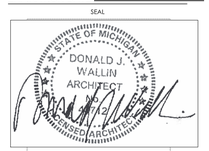

SHEET NAME

EXTERIOR ELEVATIONS

SHEET NUMBER

A2.1

2/4/2019, 12:56 PM, P:\2018\18039 - B Kelemen & Assoc - Wendy's - 66650 Van Dyke Rd - Romeo, MI\Sheet Sets\2018-04-13 rev site plan\18_3058_A2_Exterior Elevations.dwg, Lanum